XAVIER UNIVERSITY

Campus Signage Implementation - Phase 1A

Volume 4 – Sign Location Plan

January 2012

Roll • Barresi & Associates
48 Dunster Street
Cambridge, Ma 02138
617-868-5430

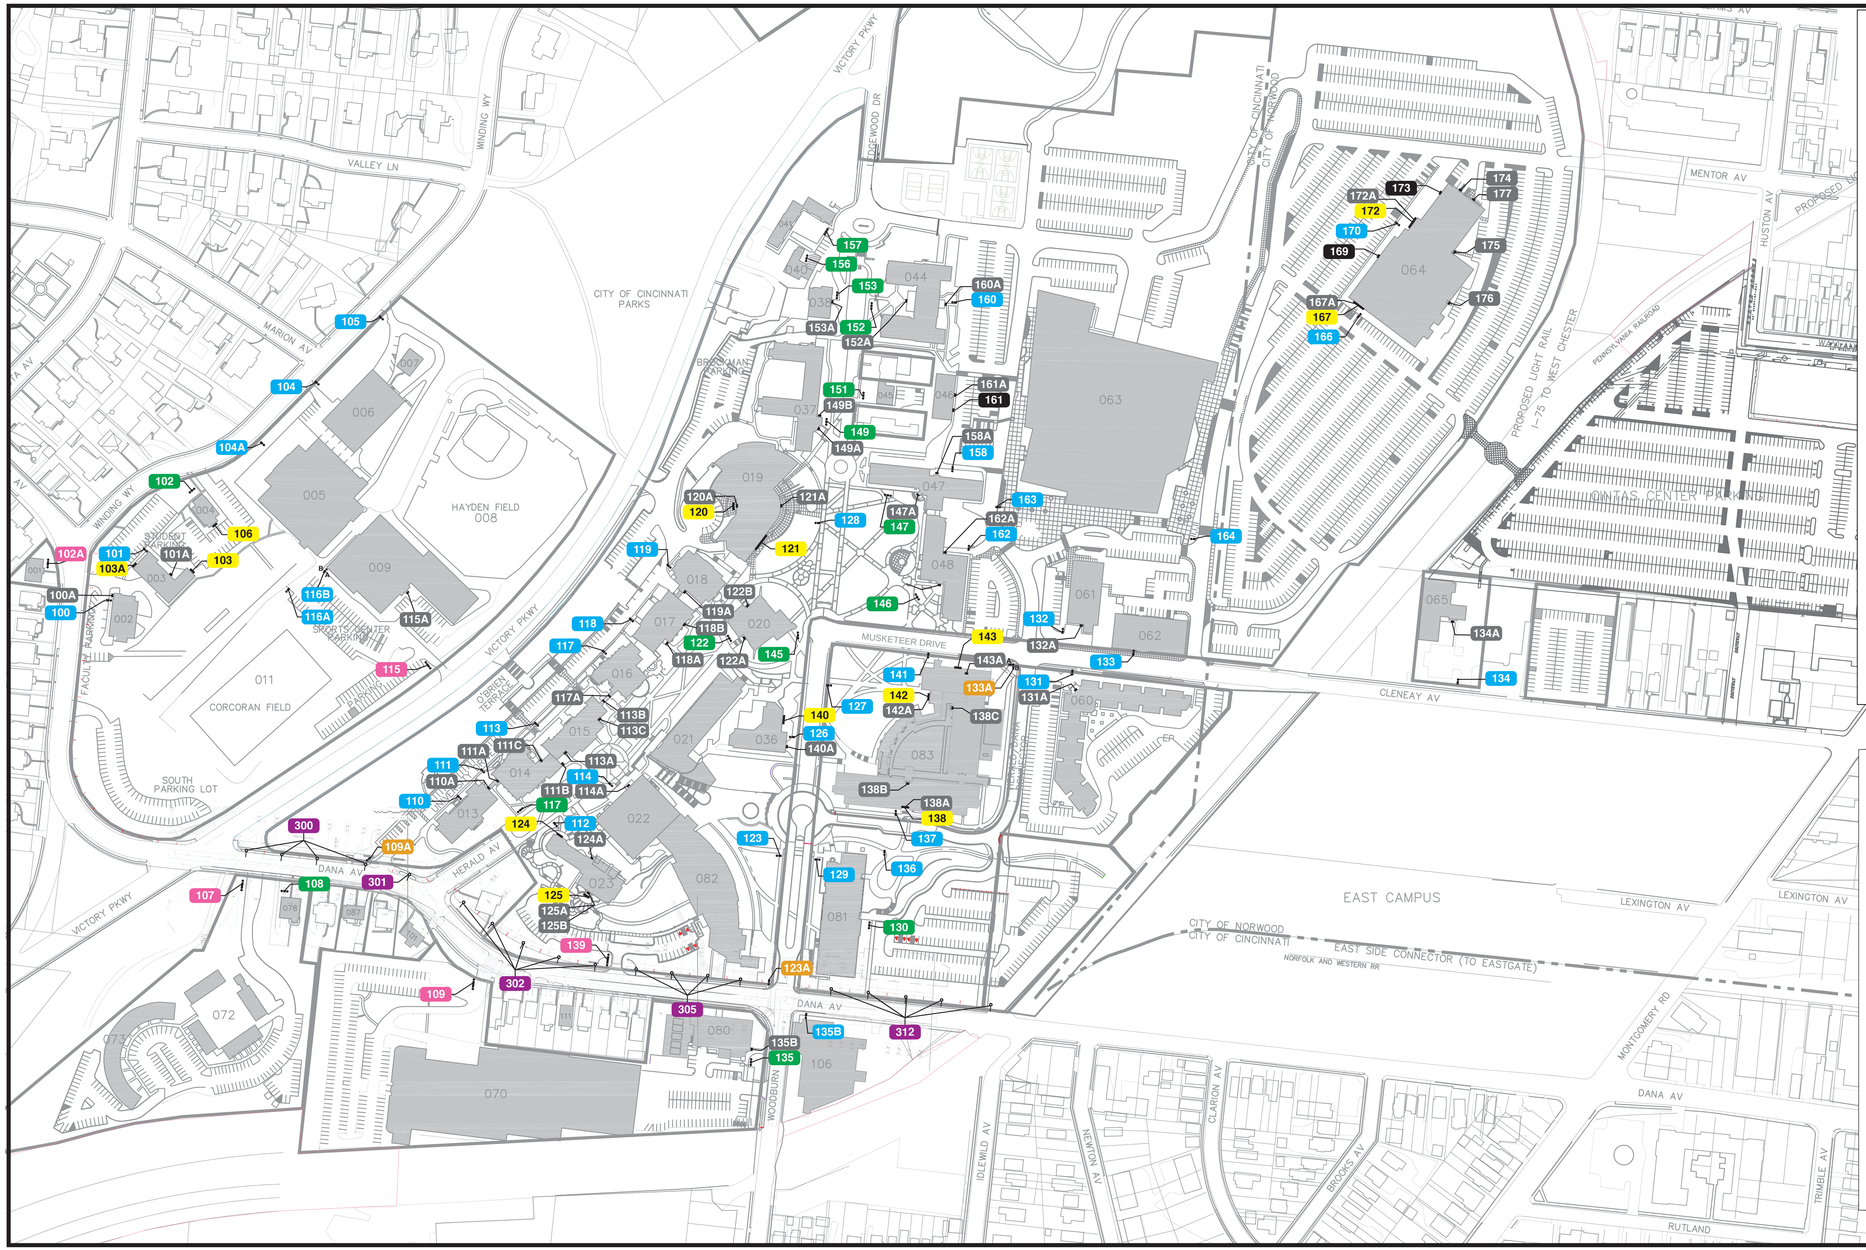

Building Name Key

Classrooms/Labs

Map	BUILDING	Address
002	Joseph Hall	1024 Dana Ave.
003	Eliet Hall	3832 Winding Way
013	Edgecliff Hall	1512 Musketeer Dr.
016	Albers Hall	1548 Musketeer Dr.
017	Logan Hall	1600 Musketeer Dr.
018	Lindner Science Building	1558 Musketeer Dr.
021	Alter Hall	1543 Musketeer Dr.
036	Hailstones Hall (CBA)	1005 Francis Xavier Way
~~042~~	~~Honors House~~	~~3830 Victory PKW~~
064	A.B. Cohen Center	1658 Musketeer Dr.
081	Smith Hall	1002 Francis Xavier Way
082	Learning Commons	1001 Francis Xavier Way

General Use

Map	BUILDING	Address
006	Armory	3908 Winding Way
019	Gallagher Center	3815 Francis Xavier Way
020	Bellarmine Chapel	3801 Francis Xavier Way
022	McDonald Library	1535 Musketeer Dr.

Mechanical

Map	BUILDING	Address
046	Dorm Power Plant	1626 Musketeer Dr.
080	Central Utility Plant	3621 Woodburn Ave
~~095~~	~~Cooling Tower Building~~	~~Victory Parkway~~

Athletics & Recreational Sports

Map	BUILDING	Address
005	Schmidt Field House	3900 Winding Way
008	Hayden Field	Victory Parkway
009	O'Connor Sports Center	3720 Victory Parkway
011	Corcoran Field	Victory Parkway
063	Cintas Center	1624 Musketeer Dr.

Residence

Map	BUILDING	Address
001	1019 Dana Apartments	1019 Dana Ave.
037	Brockman Hall	3837 Francis Xavier Way
038	University Apartments	3849 Francis Xavier Way
~~039~~	~~Jesuit Residence~~	~~3844 Victory Parkway~~
041	Manor Apartment	3853 Victory Parkway
044	Buenger Hall	3848 Francis Xavier Way
047	Kuhman Hall	3824 Francis Xavier Way
048	Husman Hall	1610 Musketeer Dr.
060	Commons Apartments	1655 Musketeer Dr.
072	Xavier Village Townhouses	1401 Dana Ave.
073	Xavier Village Apartments	1409 Dana Ave.
083	Fenwick Place	1625 Musketeer Dr.

Office/Administration

Map	BUILDING	Address
004	Sycamore House	3818 Winding Way
007	St. Barbara Hall	3904 Winding Way
014	Schmidt Hall	1518 Musketeer Dr.
015	Hinkle Hall	1540 Musketeer Dr.
023	Schott Hall	1520 Musketeer Dr.
040	Bruggeman Center	3853 Victory Parkway
045	Bellarmine Parish Offices	3832 Francis Xavier Way
061	Campus Service Bldg.	1630 Musketeer Dr.
062	Flynn Hall	1648 Musketeer Dr.
070	Alumni Center (F&W)	1507 Dana Ave.
078	Womens Center	1415 Dana Ave.
106	Xavier Field Office	1605 Dana Ave

Health Care

Map	BUILDING	Address
065	McGrath Health and Wellness Center	1714 Cleneay Ave.

Rental

Map	BUILDING	Address
087	House 1425D	1425 Dana Ave.
101	House 1457D	1457 Dana Ave.

Sign Location Key

- Sign Type 130 — *Freestanding Bldg. ID, Double Post, Large*
- Sign Type 131 — *Single Post, Large*
- Sign Type 132 — *Freestanding Bldg. ID, Double Post, Small*
- Sign Type 152 — *Sreet Pole Banner*
- Sign Type 143 — *Street Name Sign*

N

XAVIER UNIVERSITY

Campus Signage Implementation – Phase 1A

prepared by
Roll • Barresi & Associates

Scale 1" = 120'- 0"

01/06/2012

Sign Location Plan

SL-E.1