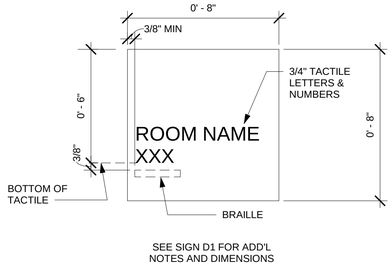

SEE SIGN D1 FOR ADD'L NOTES AND DIMENSIONS

A1 ROOM ID

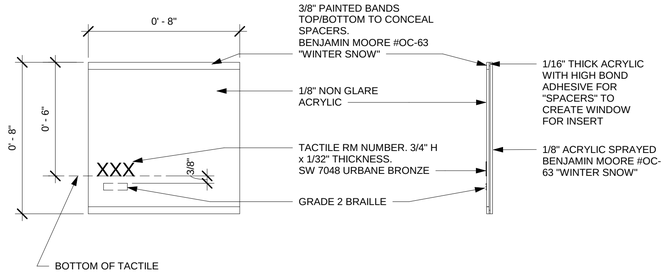

D1 OFFICE ROOM SIGN CROSS SECTION

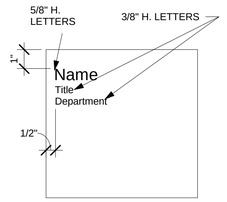

1/32" THICK CLEAR ACRYLIC SHEET.

REMOVABLE INSERT

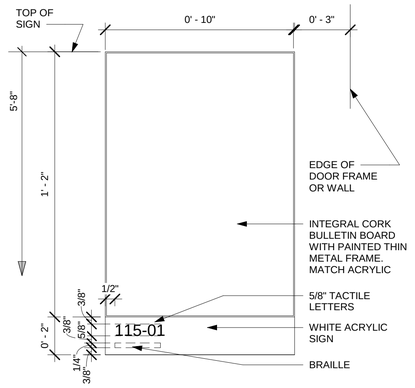

K1 TYPICAL SUITE / APT SIGN

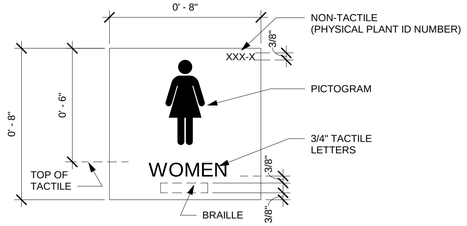

B1 TOILET ROOM ID (SINGLE SYMBOL)

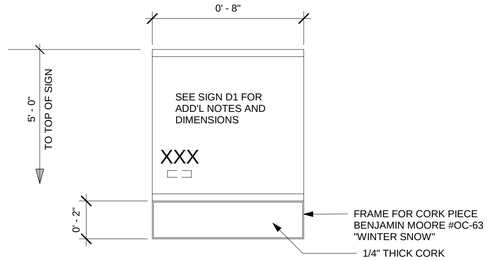

E1 PROFESSOR OFFICE ROOM SIGN

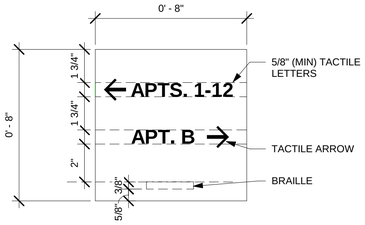

G1 DIRECTIONAL/INFORMATIONAL SIGN

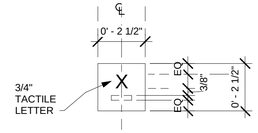

L1 TYPICAL BEDROOM SIGN

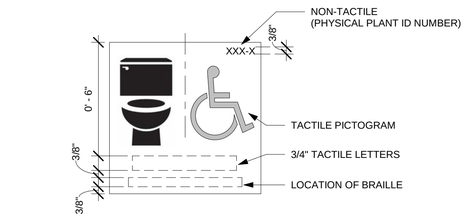

B2 TOILET ROOM ID (DOUBLE SYMBOL)

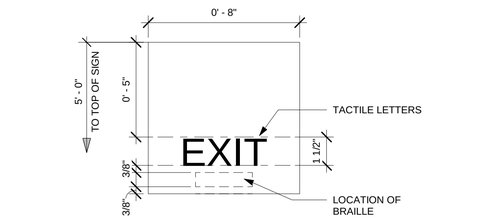

F1 LIFE SAFETY SIGN

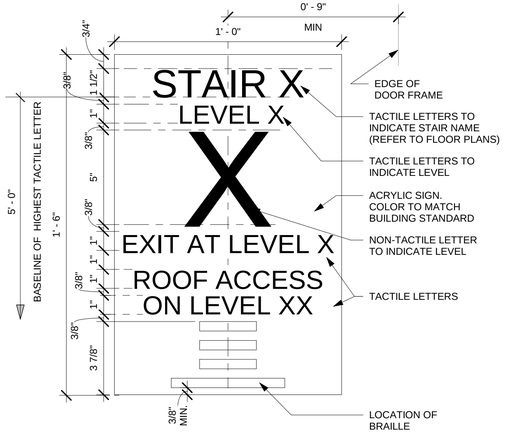

@ STAIRS W/ MORE THAN 3 STORIES:

H1 STAIRWAY IDENTIFICATION SIGN

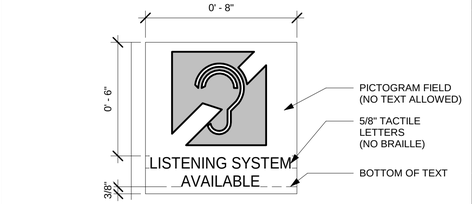

M1 ASSEMBLY RM SIGN

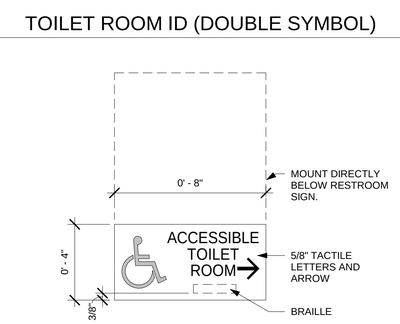

B3 TOILET ROOM ID (DIRECTIONAL)

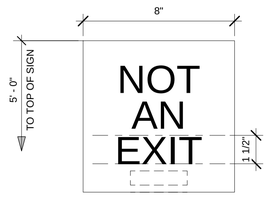

F2 LIFE SAFETY SIGN

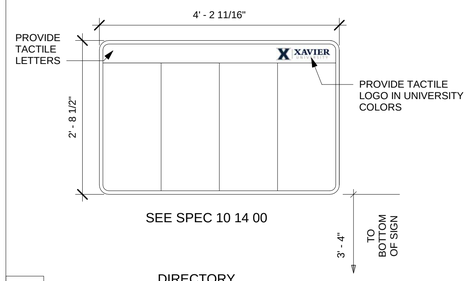

DIRECTORY

N1

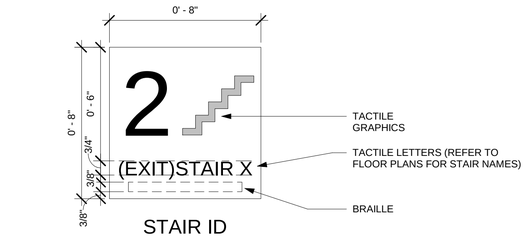

C1 STAIR ID

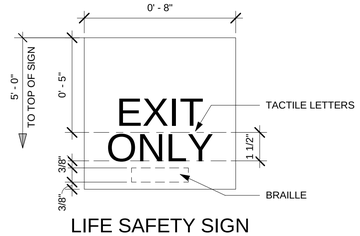

F3 LIFE SAFETY SIGN

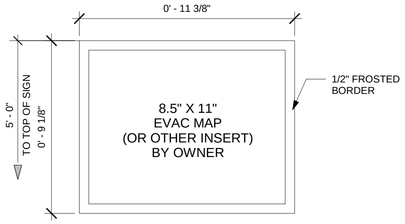

J1 CLEAR ACRYLIC INSERT HOLDER

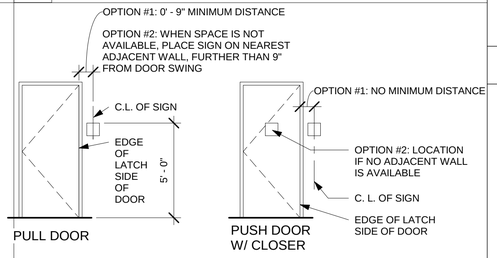

3 A801 TYPICAL SIGN PLACEMENT (U.N.O.) 1/4" = 1'-0"

XAVIER UNIVERSITY

OFFICE OF PHYSICAL PLANT
XAVIER UNIVERSITY
3800 VICTORY PARKWAY
CINCINNATI, OH 45207
513-745-2037

No.	Description	Date

DRAWN BY:	CHECKED BY:
-	-

SIGNAGE

A801

R:\Plant\Design Team\DRAWING STANDARDS\SIGNAGE STANDARDS\REVIT\XAVIER SIGN STANDARDS final.rvt

5/5/2020 11:01:29 AM