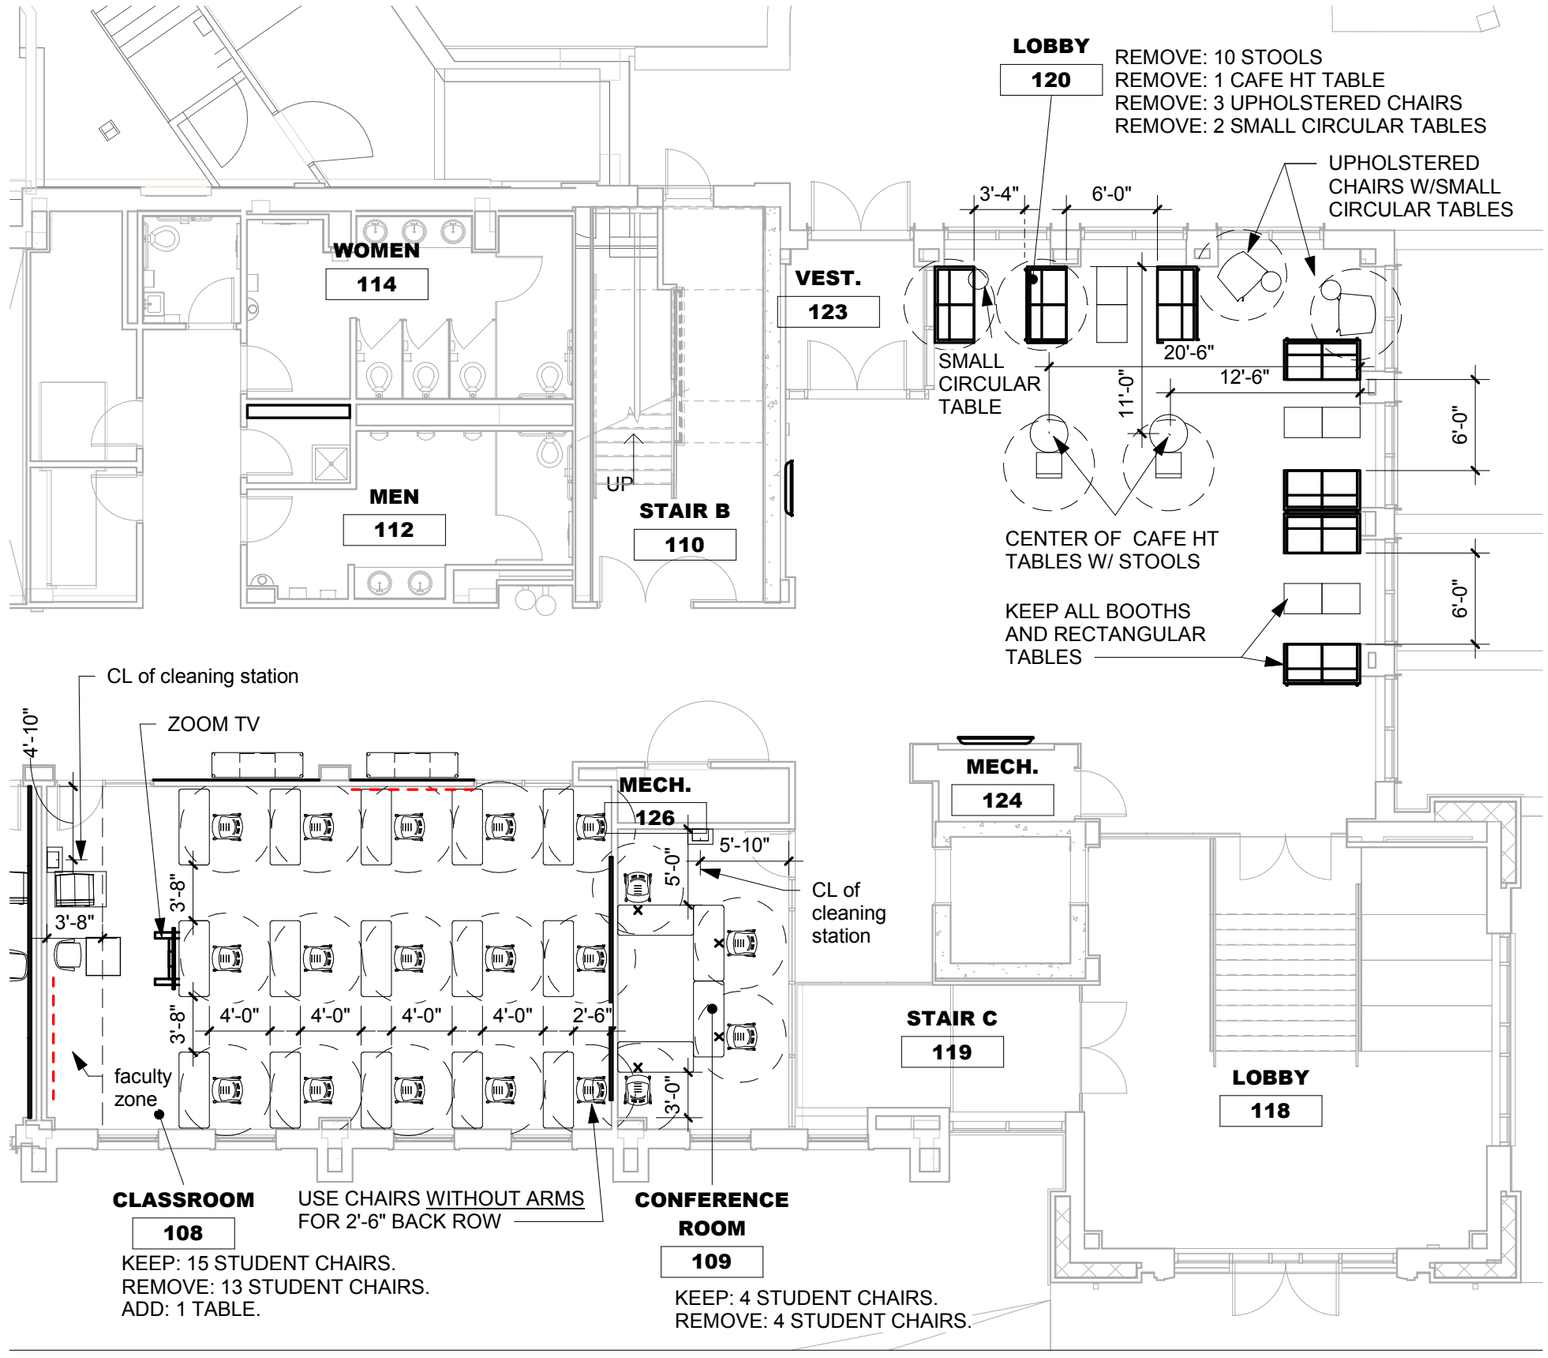

XAVIER UNIVERSITY

FIRST FLOOR FURNITURE PLAN REDUCED OCCUPANCY S

Alter Hall

1543 Herald Avenue Cincinnati, Ohio 45207

7/7/2020