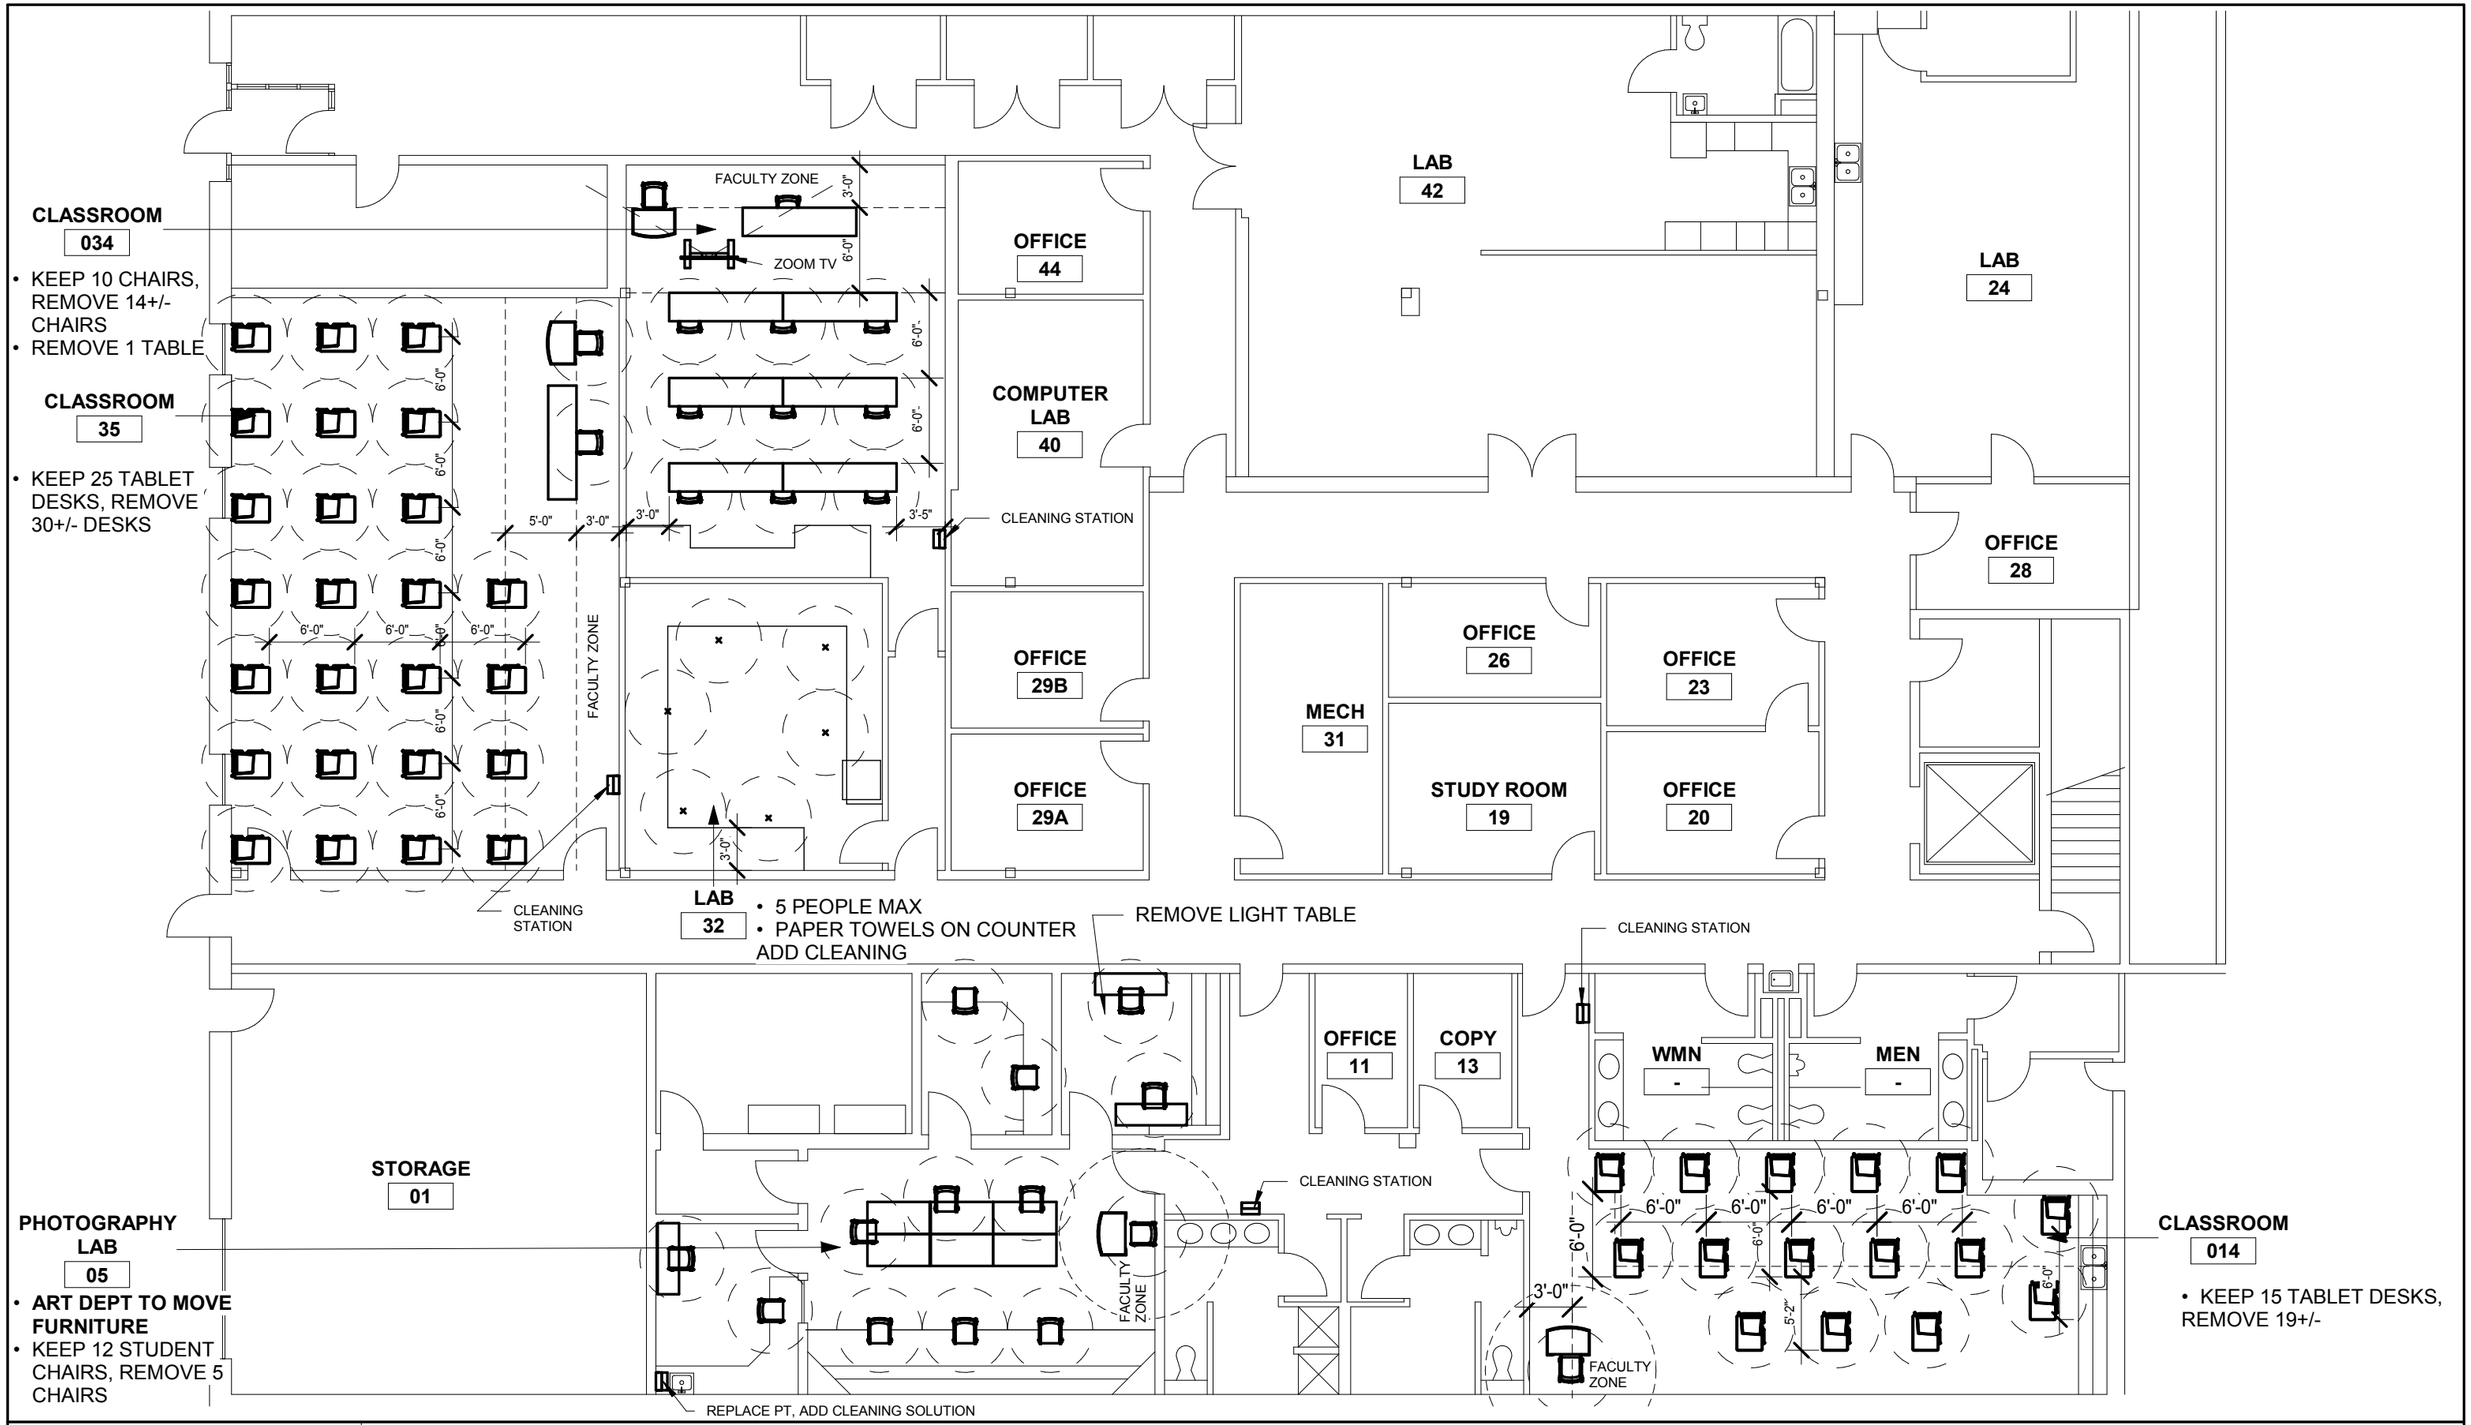

XAVIER UNIVERSITY

BASEMENT FURNITURE PLAN REDUCED OCCUPANCY

COHEN

1658 MUSKETEER DRIVE NORWOOD, OHIO 45207

07/15/20