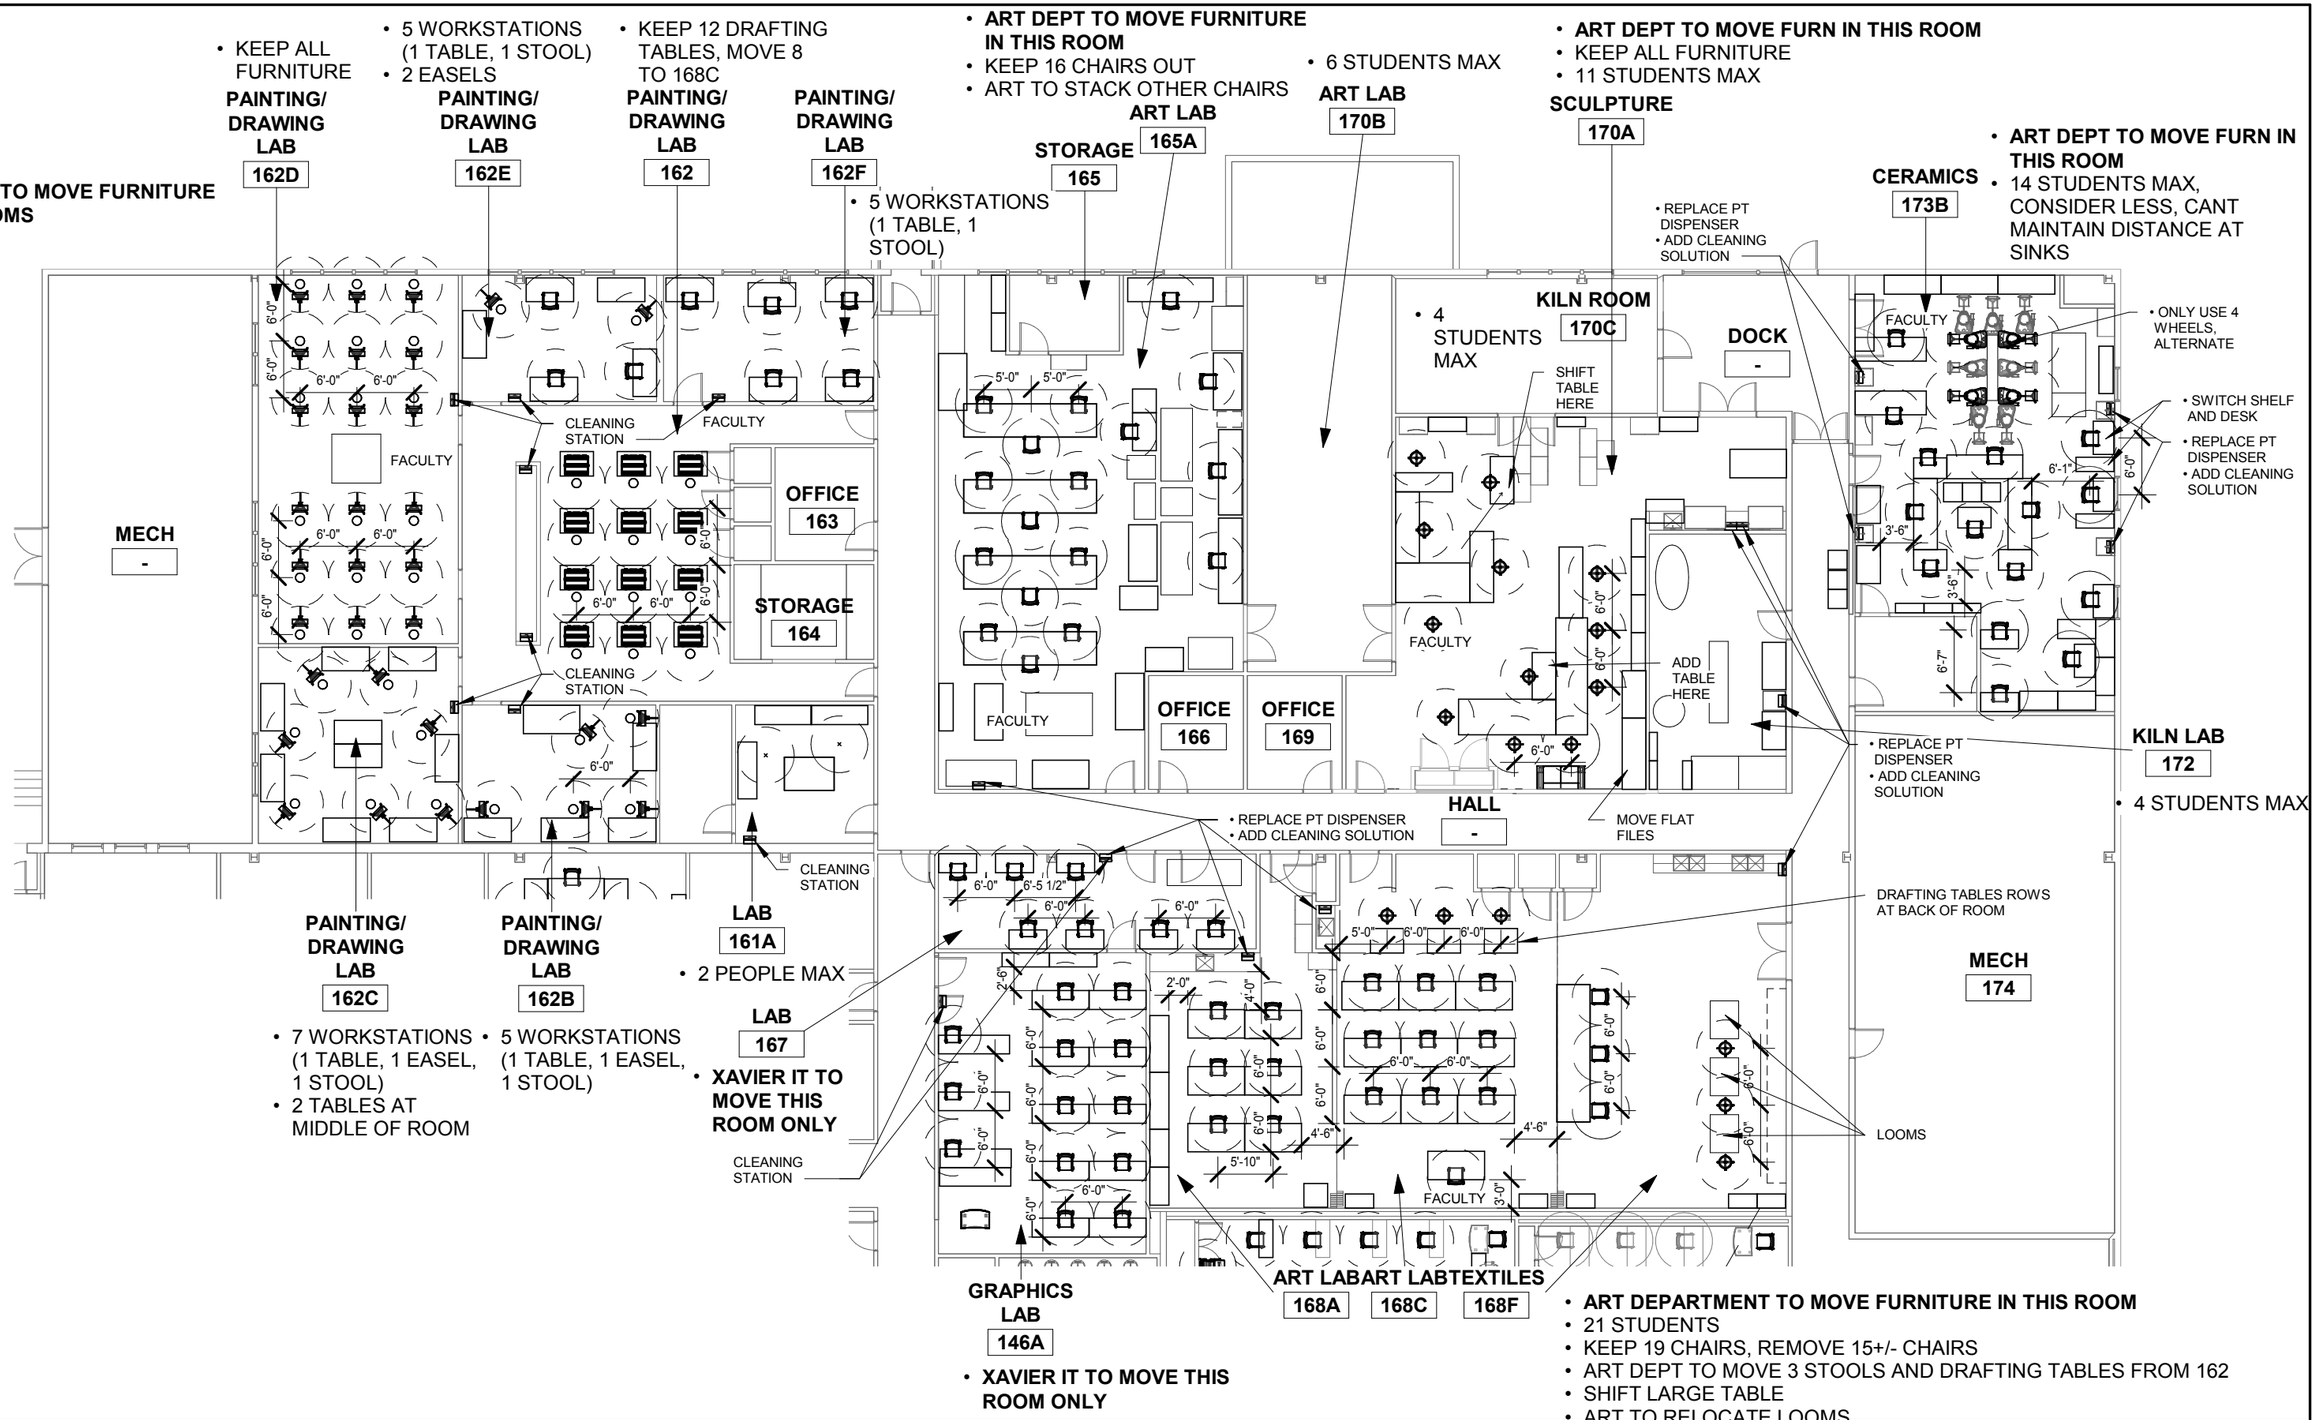

XAVIER UNIVERSITY

FIRST FLOOR FURNITURE PLAN REDUCED OCCUPANCY SE -ART

COHEN

1658 MUSKETEER DRIVE NORWOOD, OHIO 45207

08/05/20