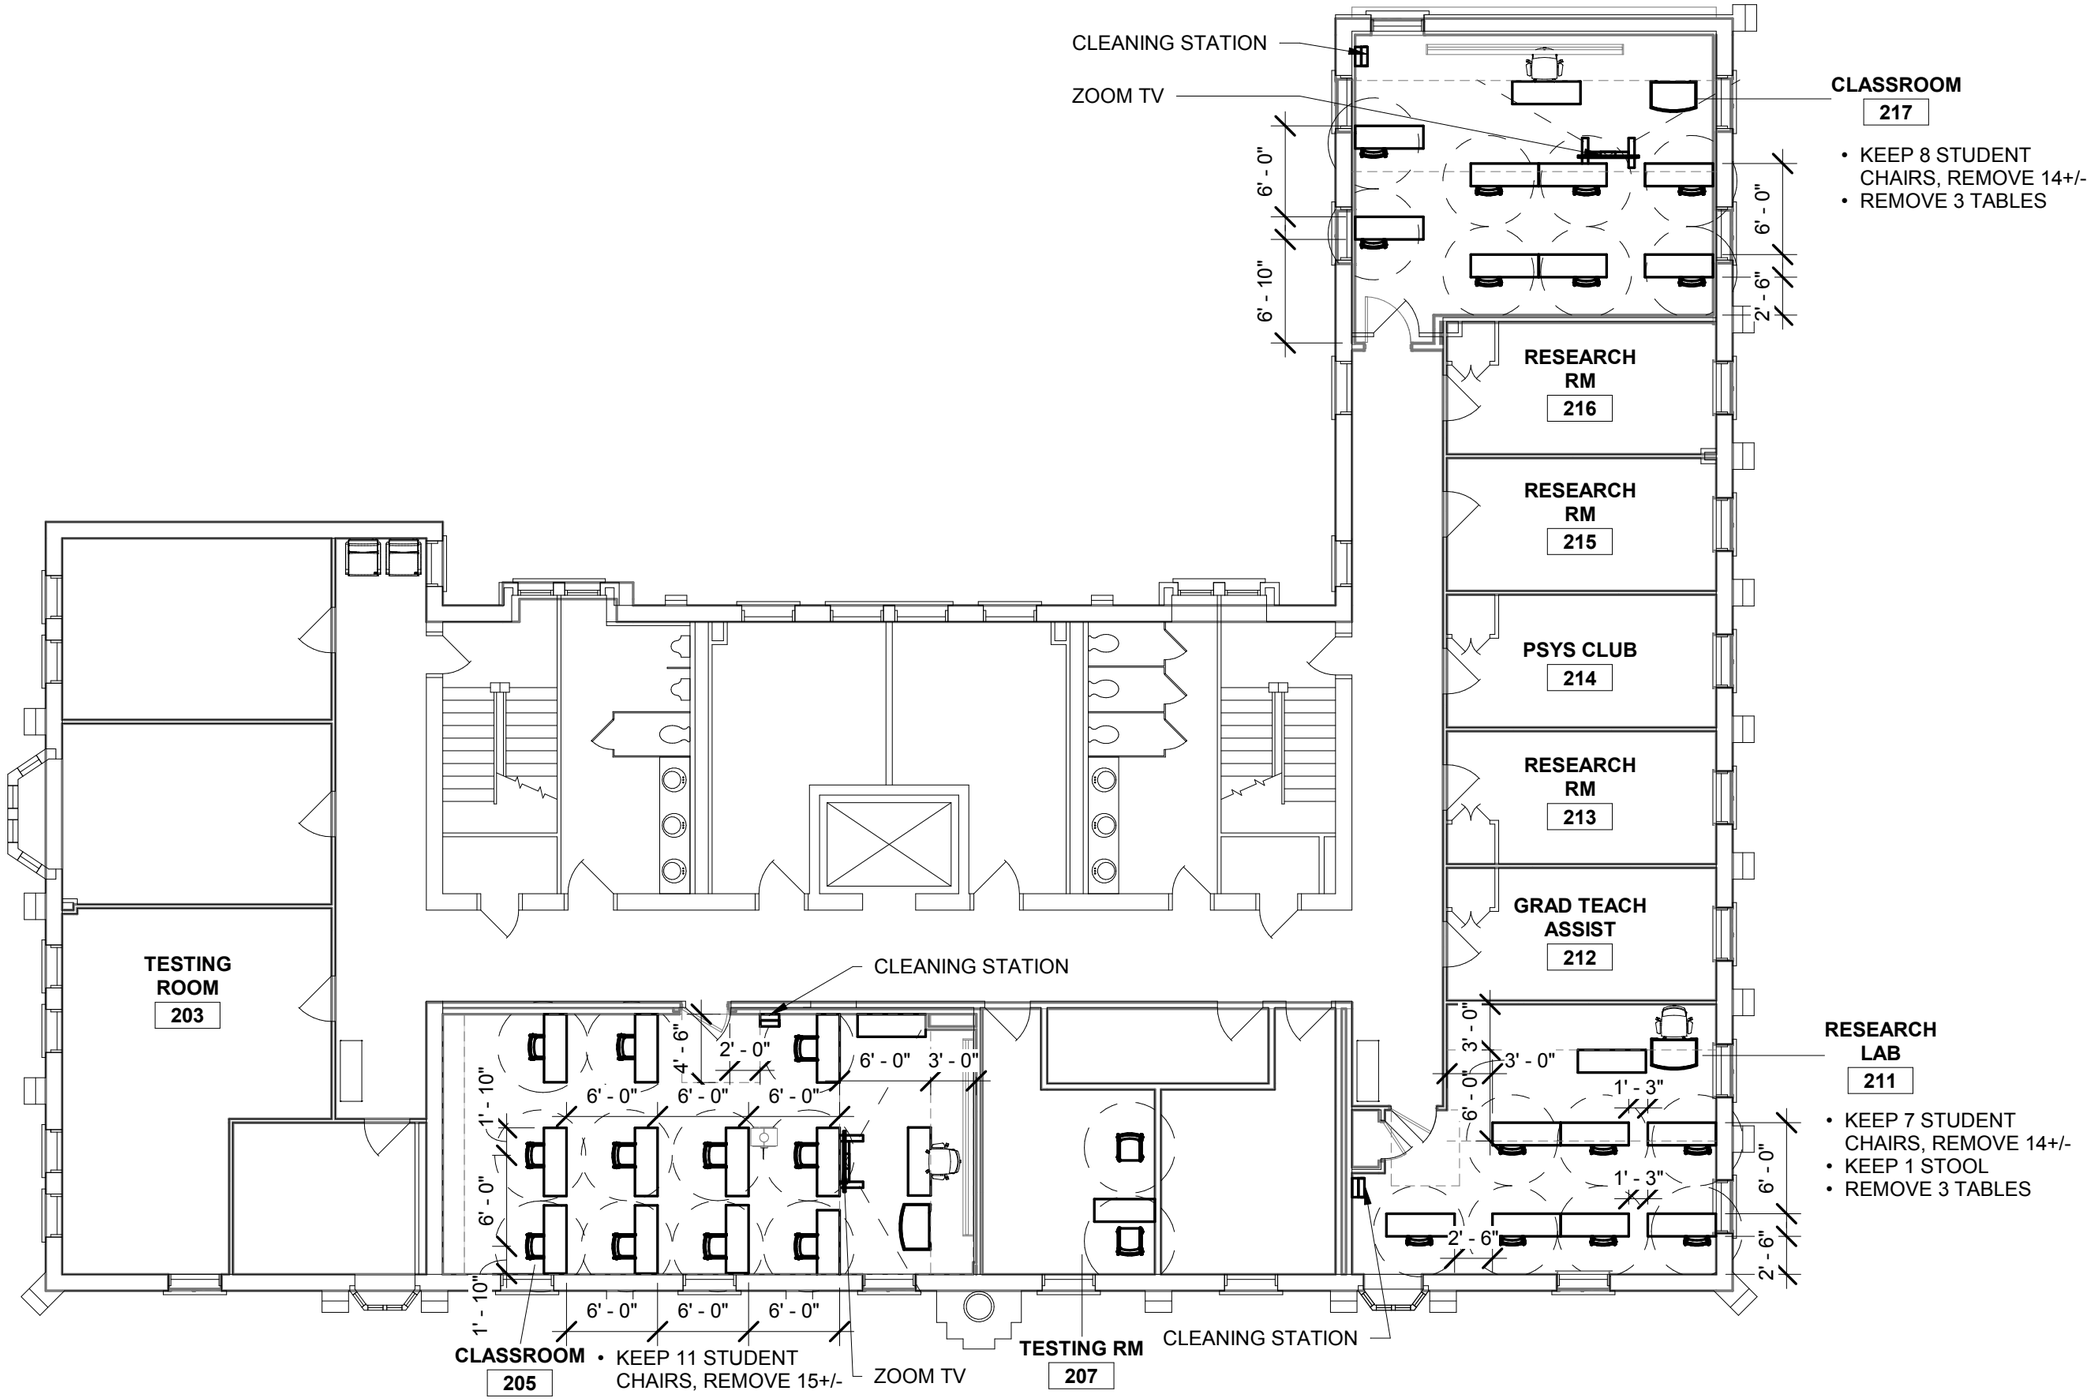

XAVIER UNIVERSITY

FURNITURE PLAN SECOND FLOOR REDUCED OCCUPANCY

ELET HALL

-

7/7/2020