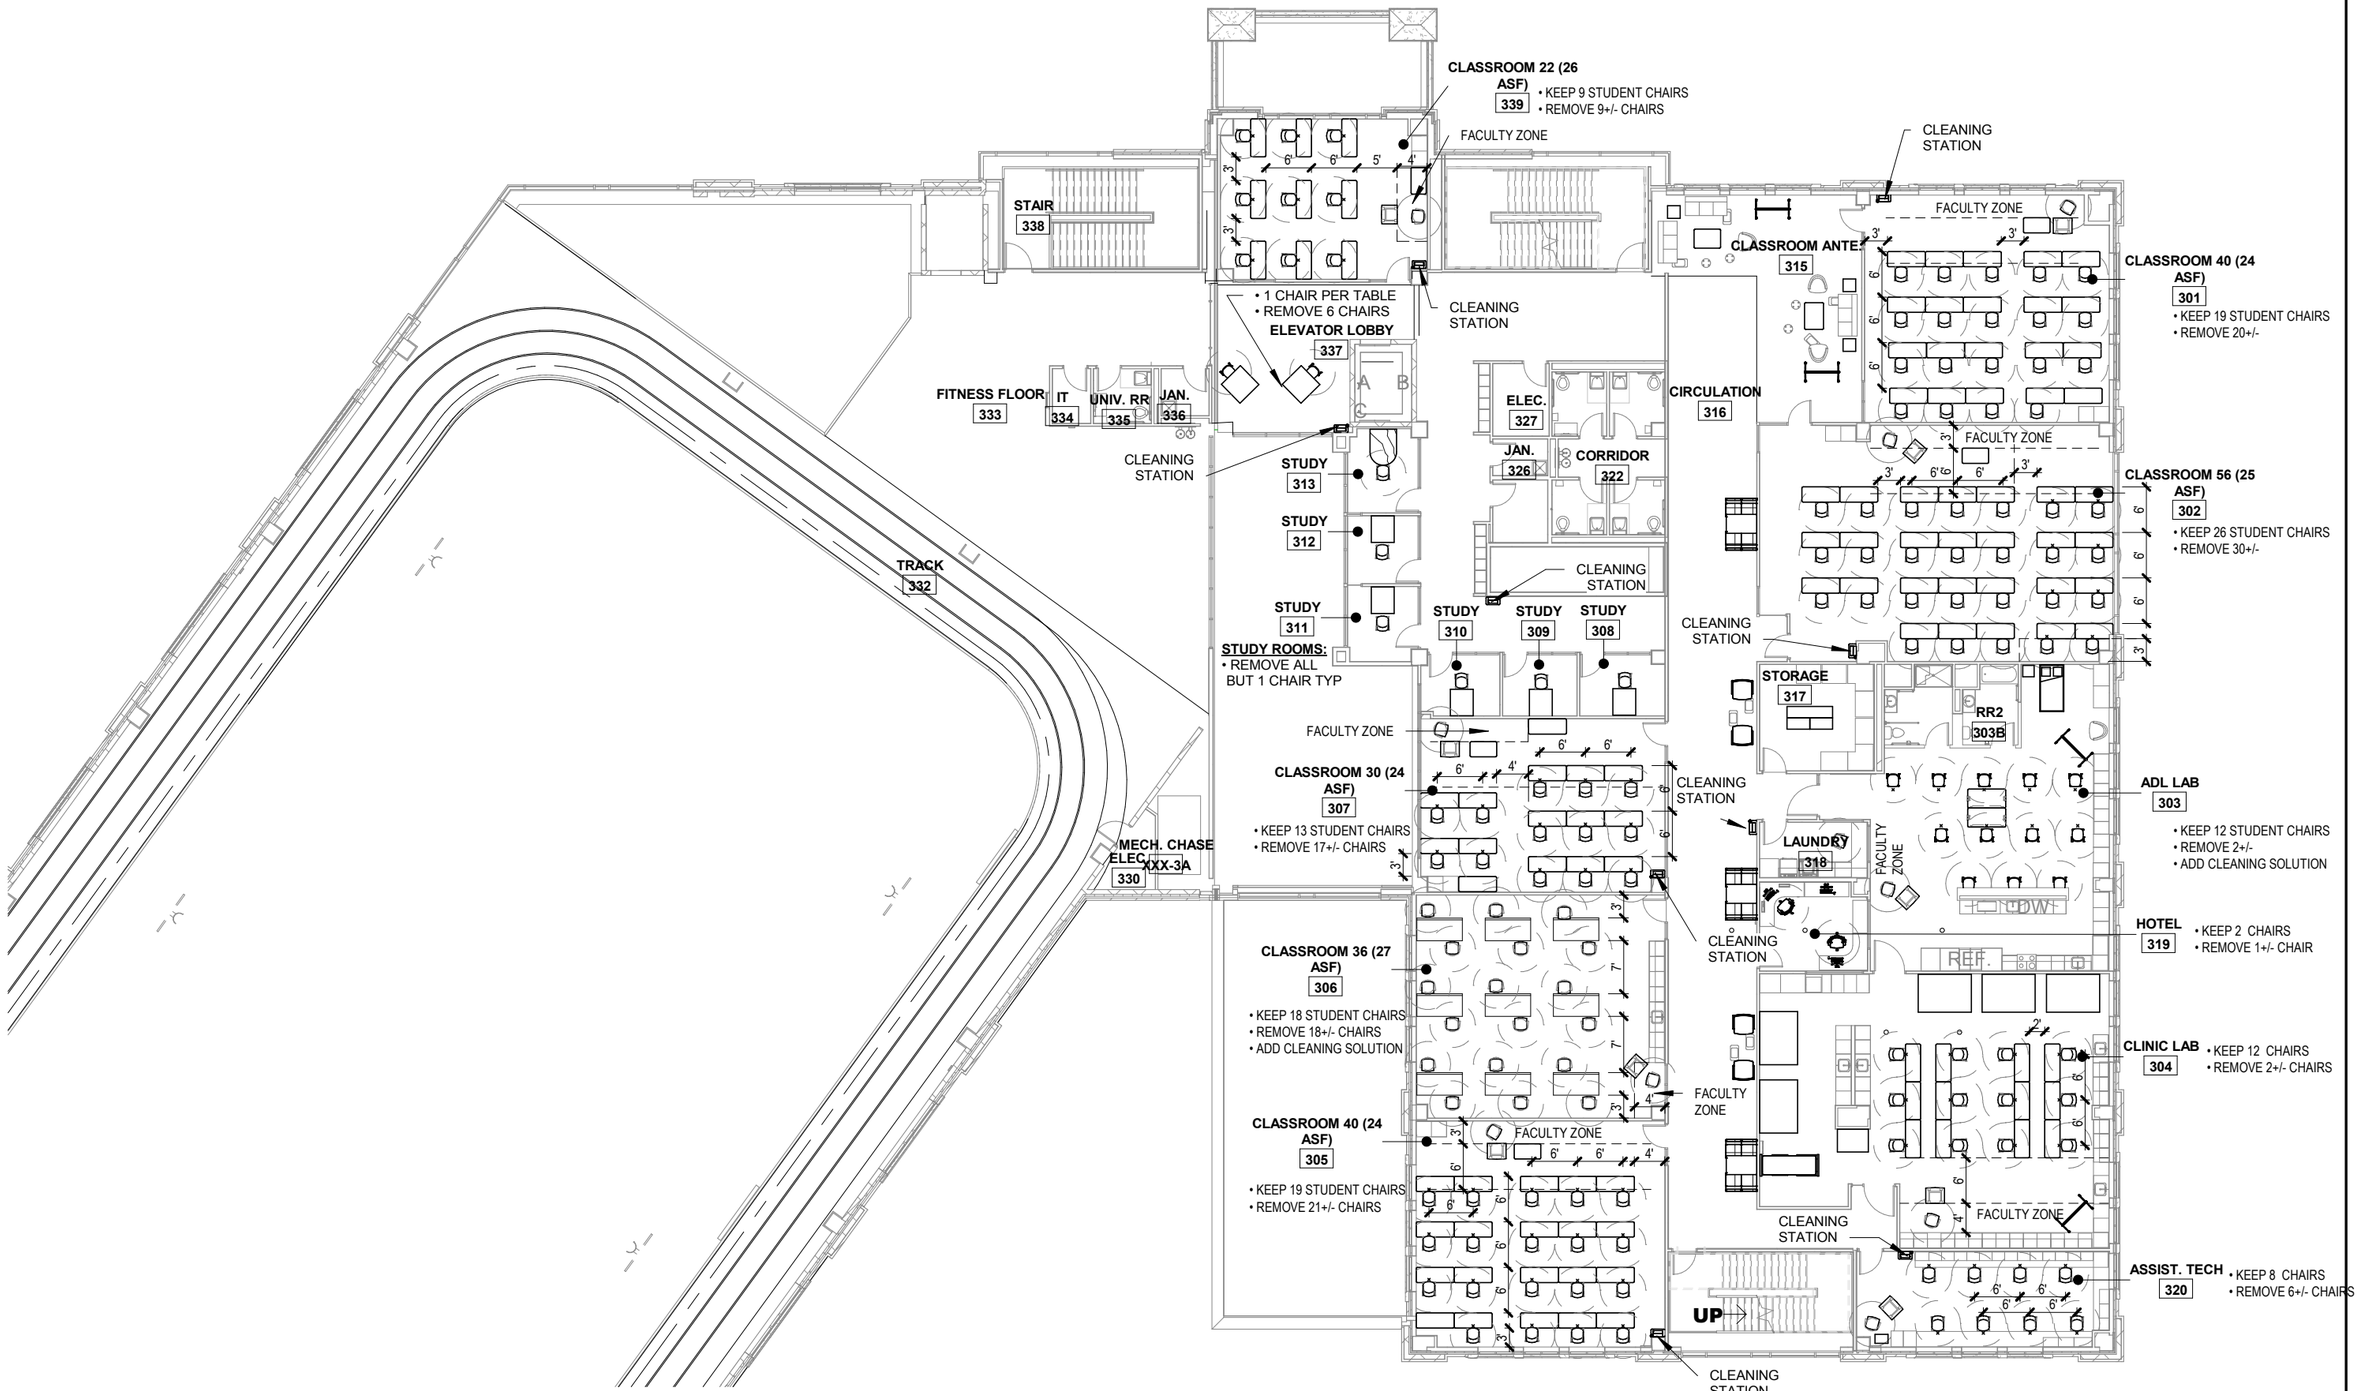

XAVIER UNIVERSITY

THIRD FLOOR FURNITURE PLAN REDUCED OCCUPANCY

Health United Building

1723 Cleneay Avenue
Norwood, OH 45212

6/18/20