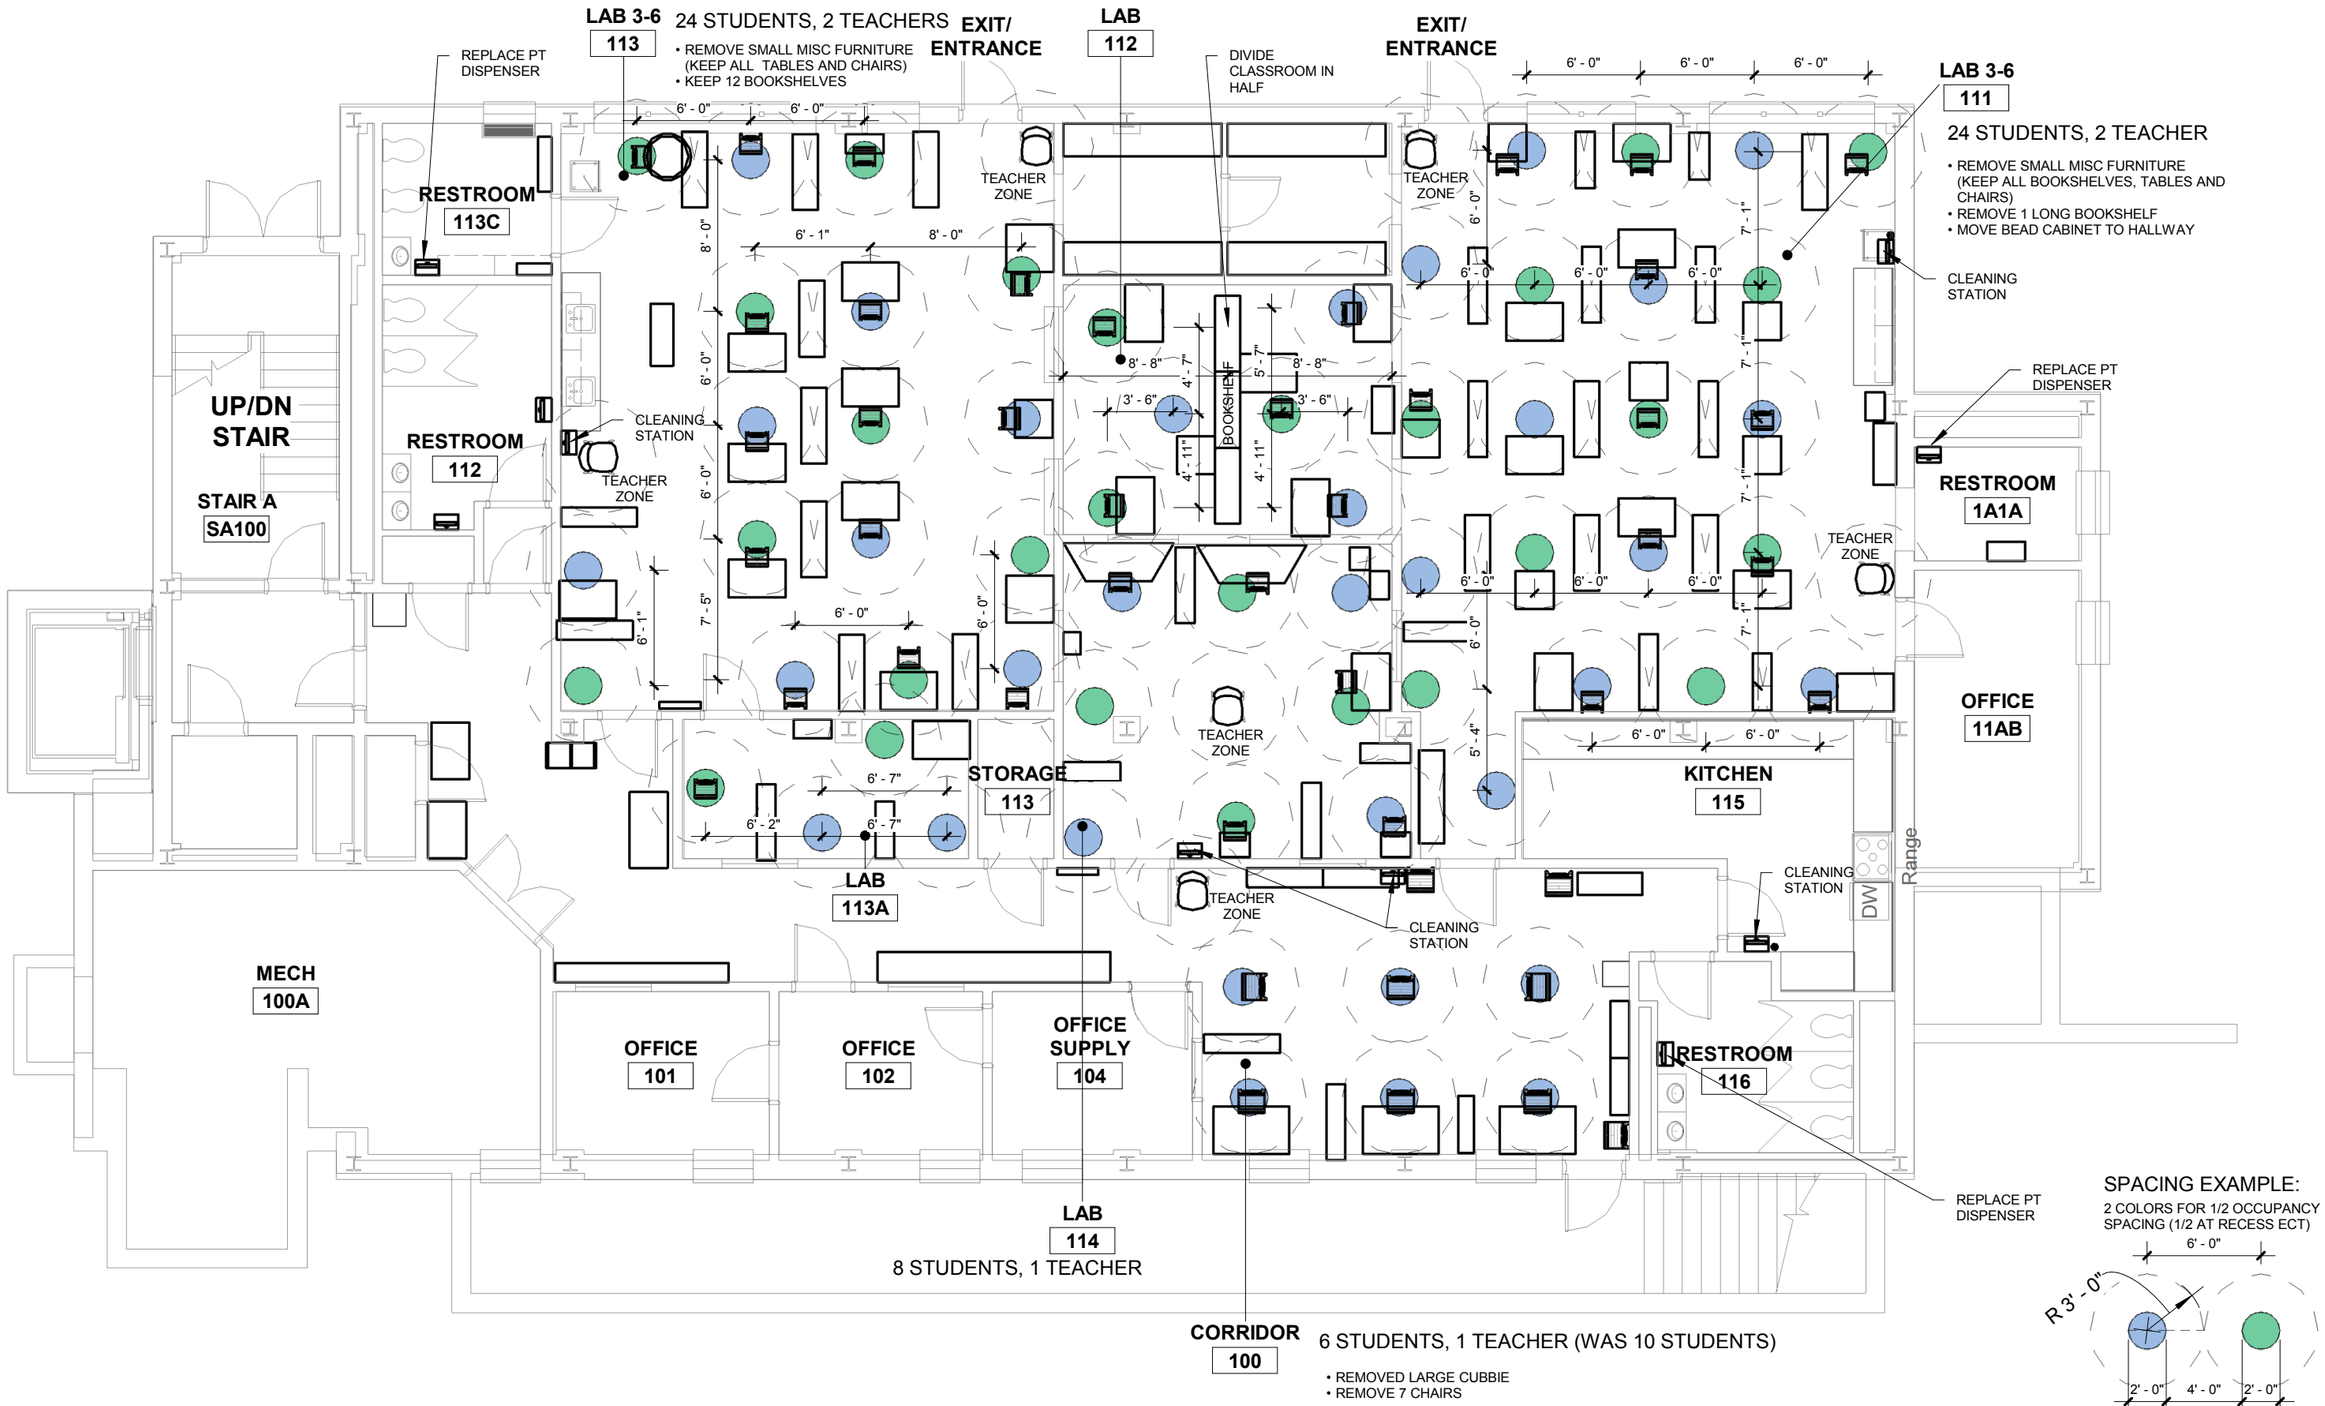


XAVIER UNIVERSITY

**FIRST FLOOR FURNITURE PLAN REDUCED OCCUPANCY**

# JOSEPH HALL

-

7/16/2020