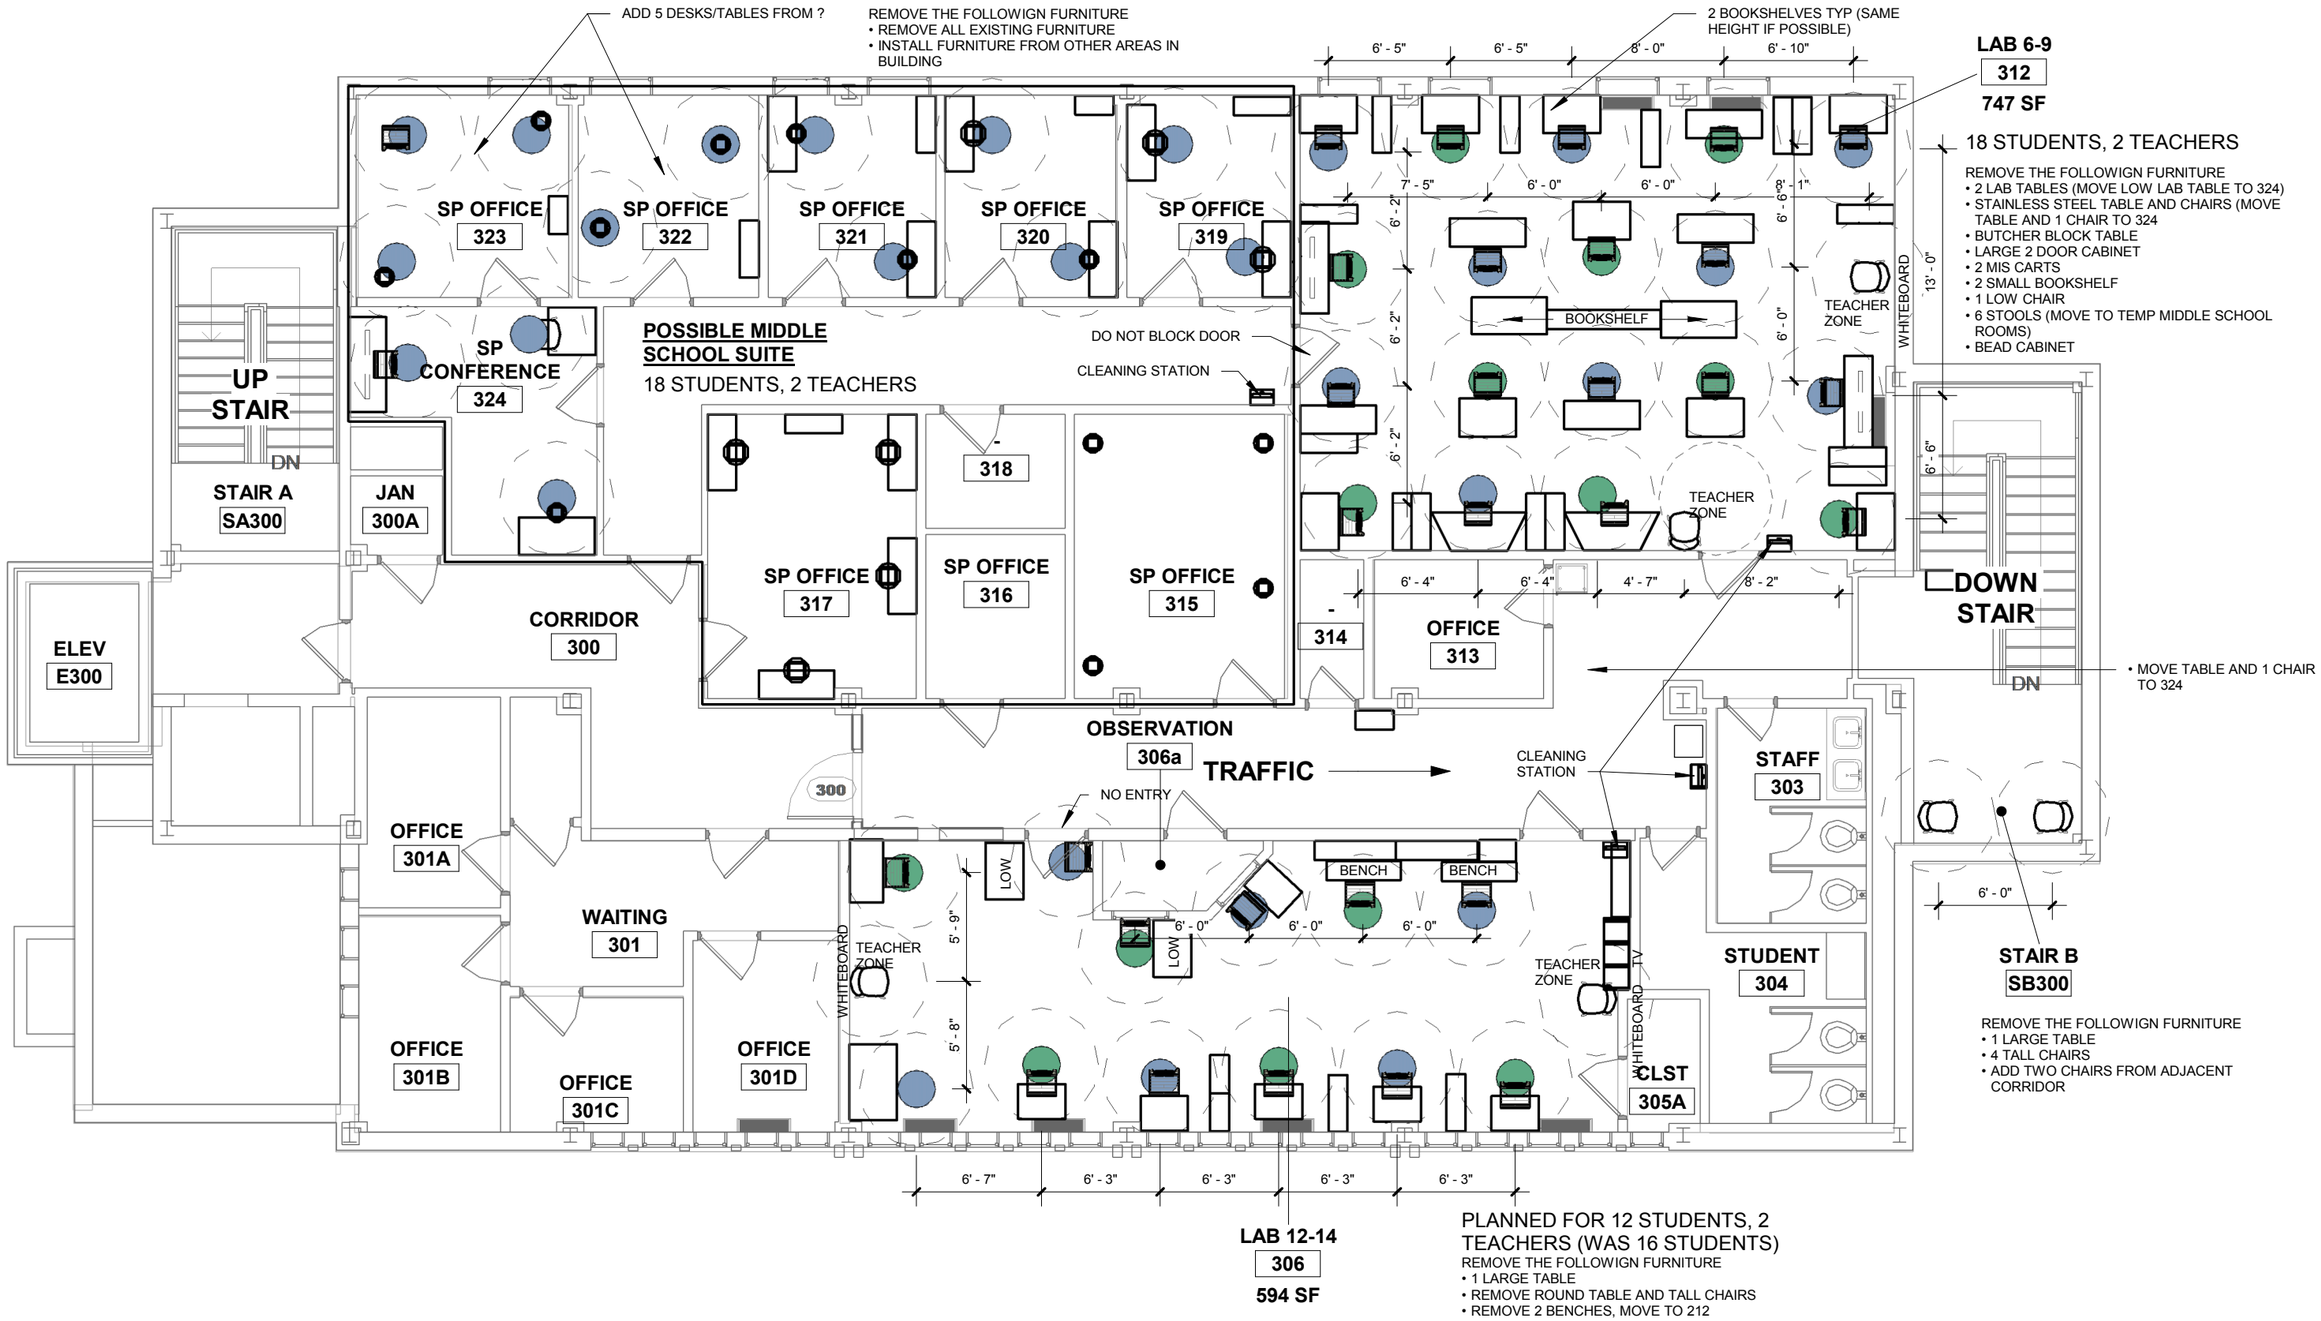

XAVIER UNIVERSITY

THIRD FLOOR FURNITURE PLAN REDUCED OCCUPANCY

JOSEPH HALL

-

7/13/2020